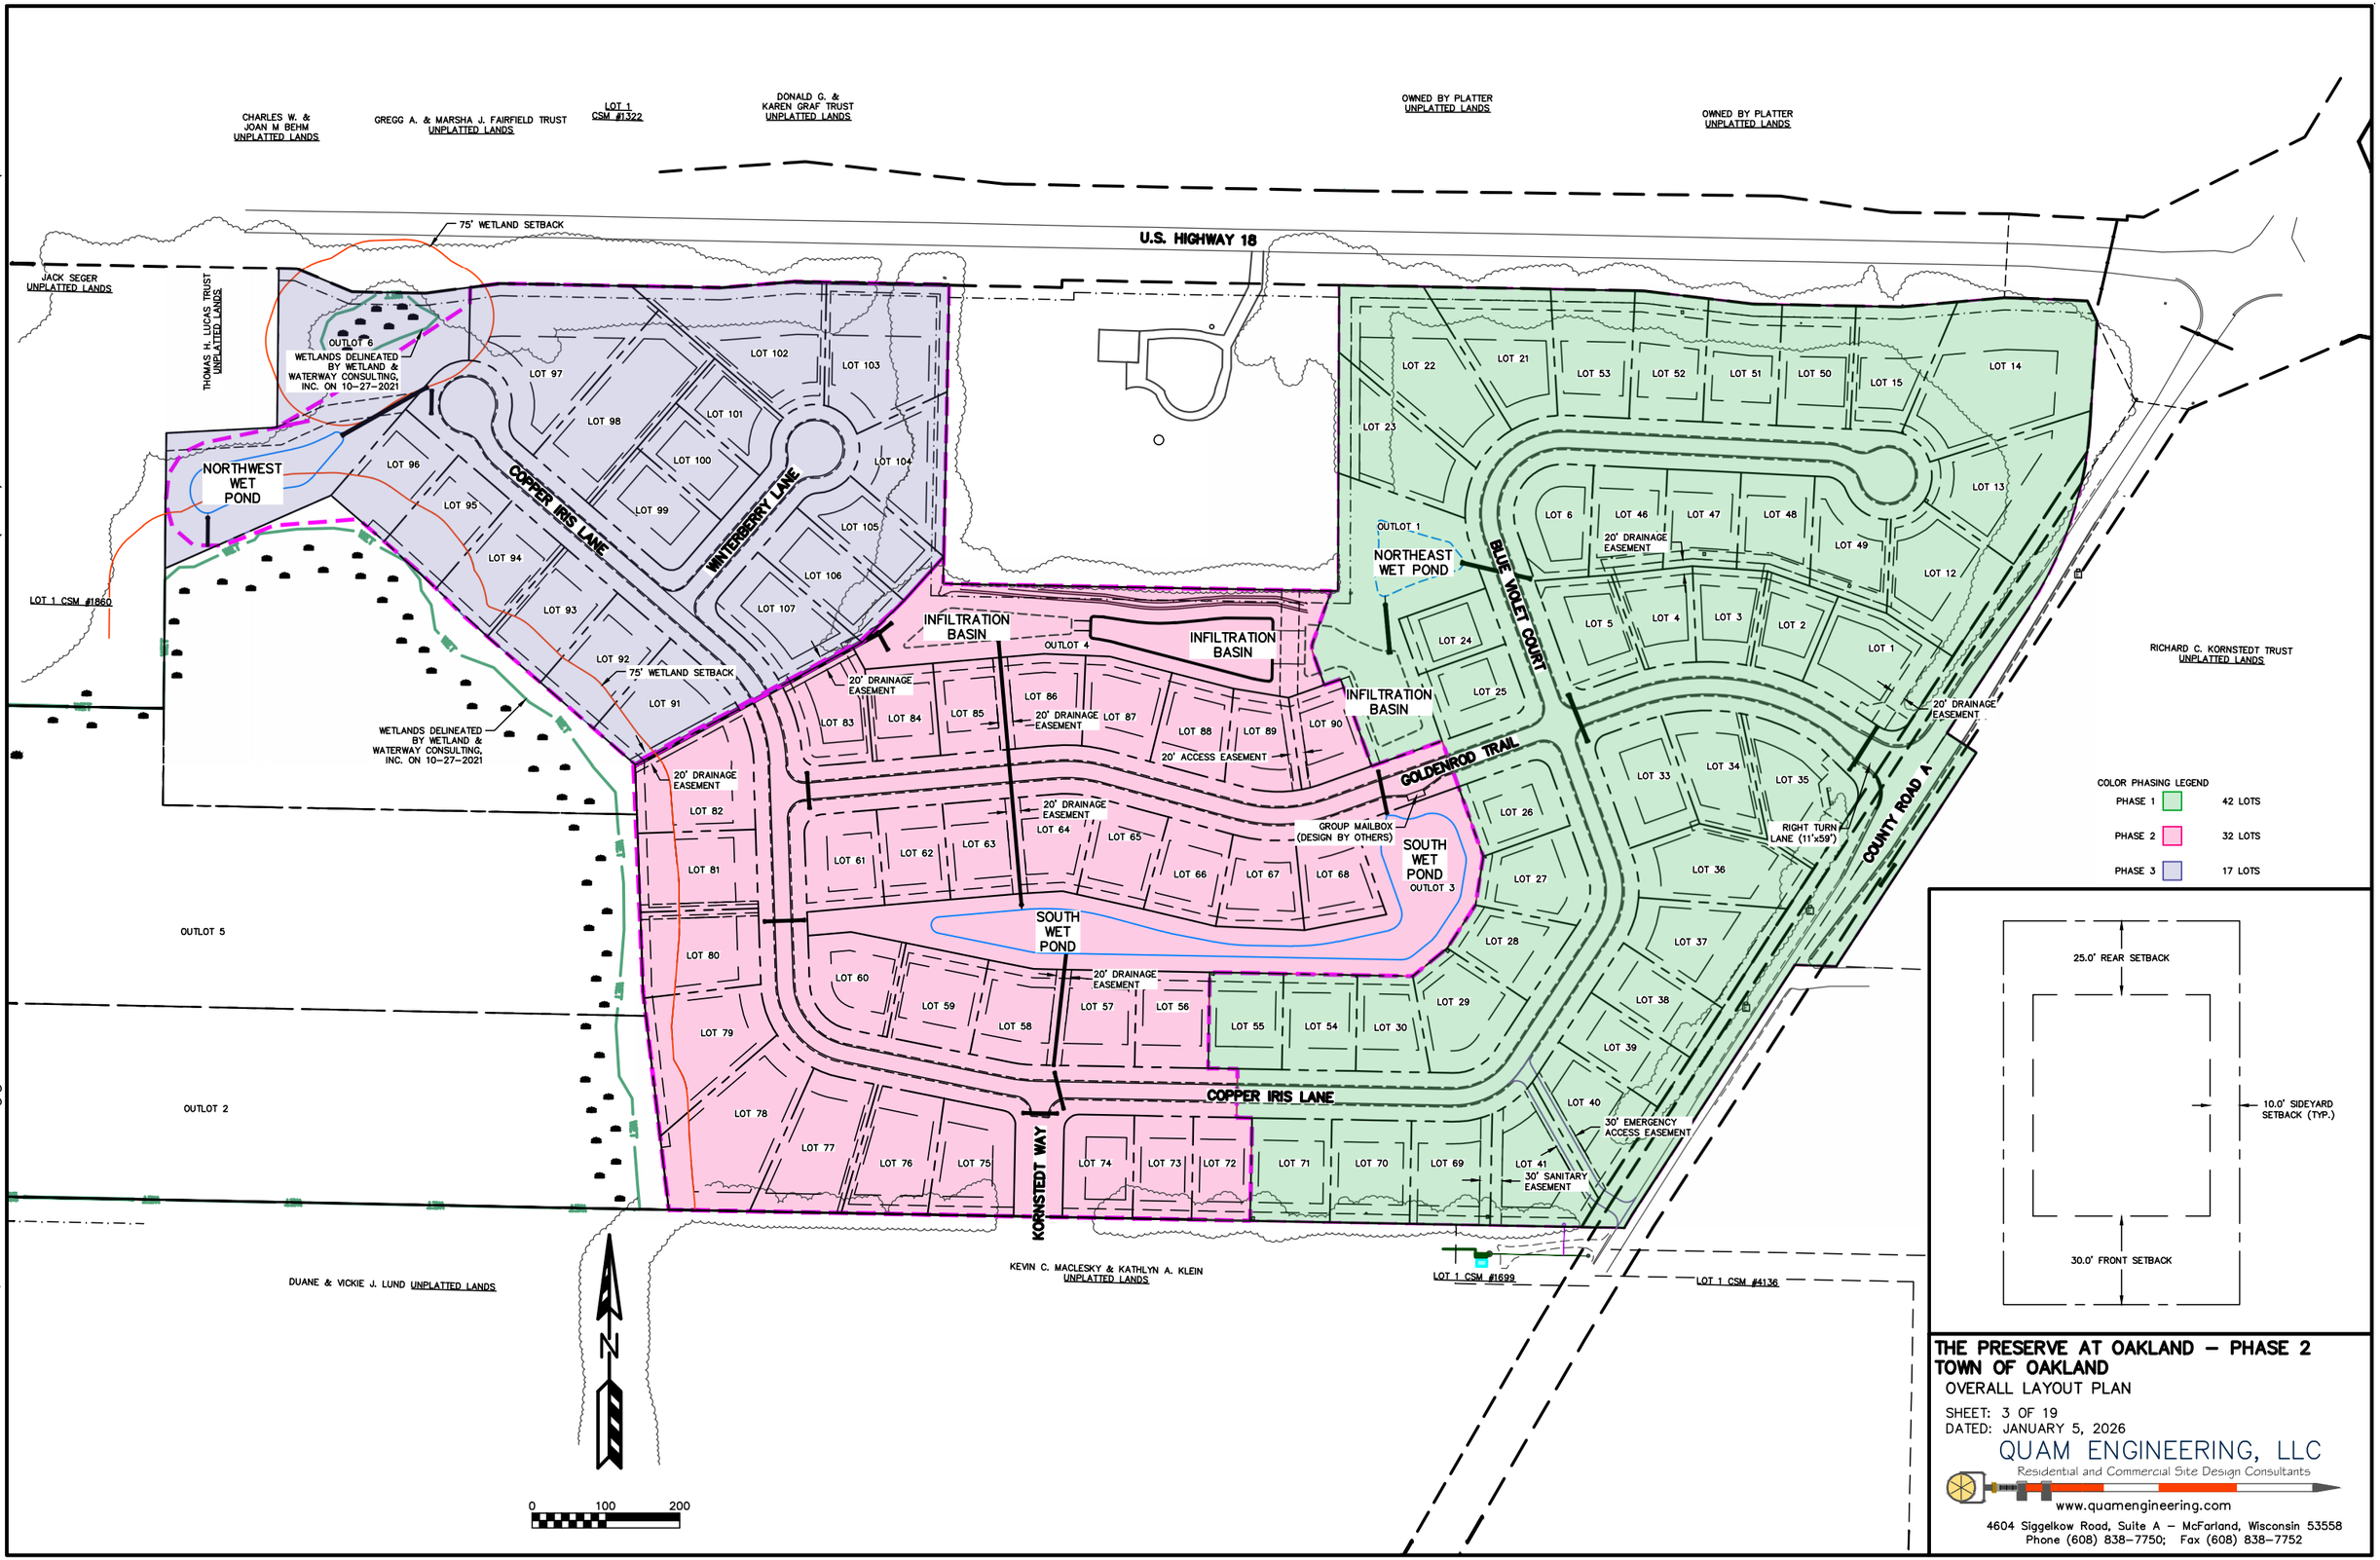

THE PRESERVE AT OAKLAND – PHASE 2
TOWN OF OAKLAND
OVERALL LAYOUT PLAN

SHEET: 3 OF 19
DATED: JANUARY 5, 2026

QUAM ENGINEERING, LLC
Residential and Commercial Site Design Consultants
www.quamengineering.com
4604 Siggelkow Road, Suite A – McFarland, Wisconsin 53558
Phone (608) 838-7750; Fax (608) 838-7752

QUAM ENGINEERING, LLC 4604 Siggelkow Road, Suite A – McFarland, WI 53558 (608) 838-7750 JD-20-24\JD20BASE.DWG